This drawing is copyright of Hatcher Prichard Architects. It must not be reproduced or disclosed to third parties without prior permission. Use of electronic information is provided with this drawing is at user's own risk. Contractors & specialist manufacturers' information. Any discrepancies should be reported immediately. Any layered information incorporated within this drawing cannot be guaranteed & accurate unless confirmed by hard dimension. All dimensions are in millimetres unless noted otherwise.

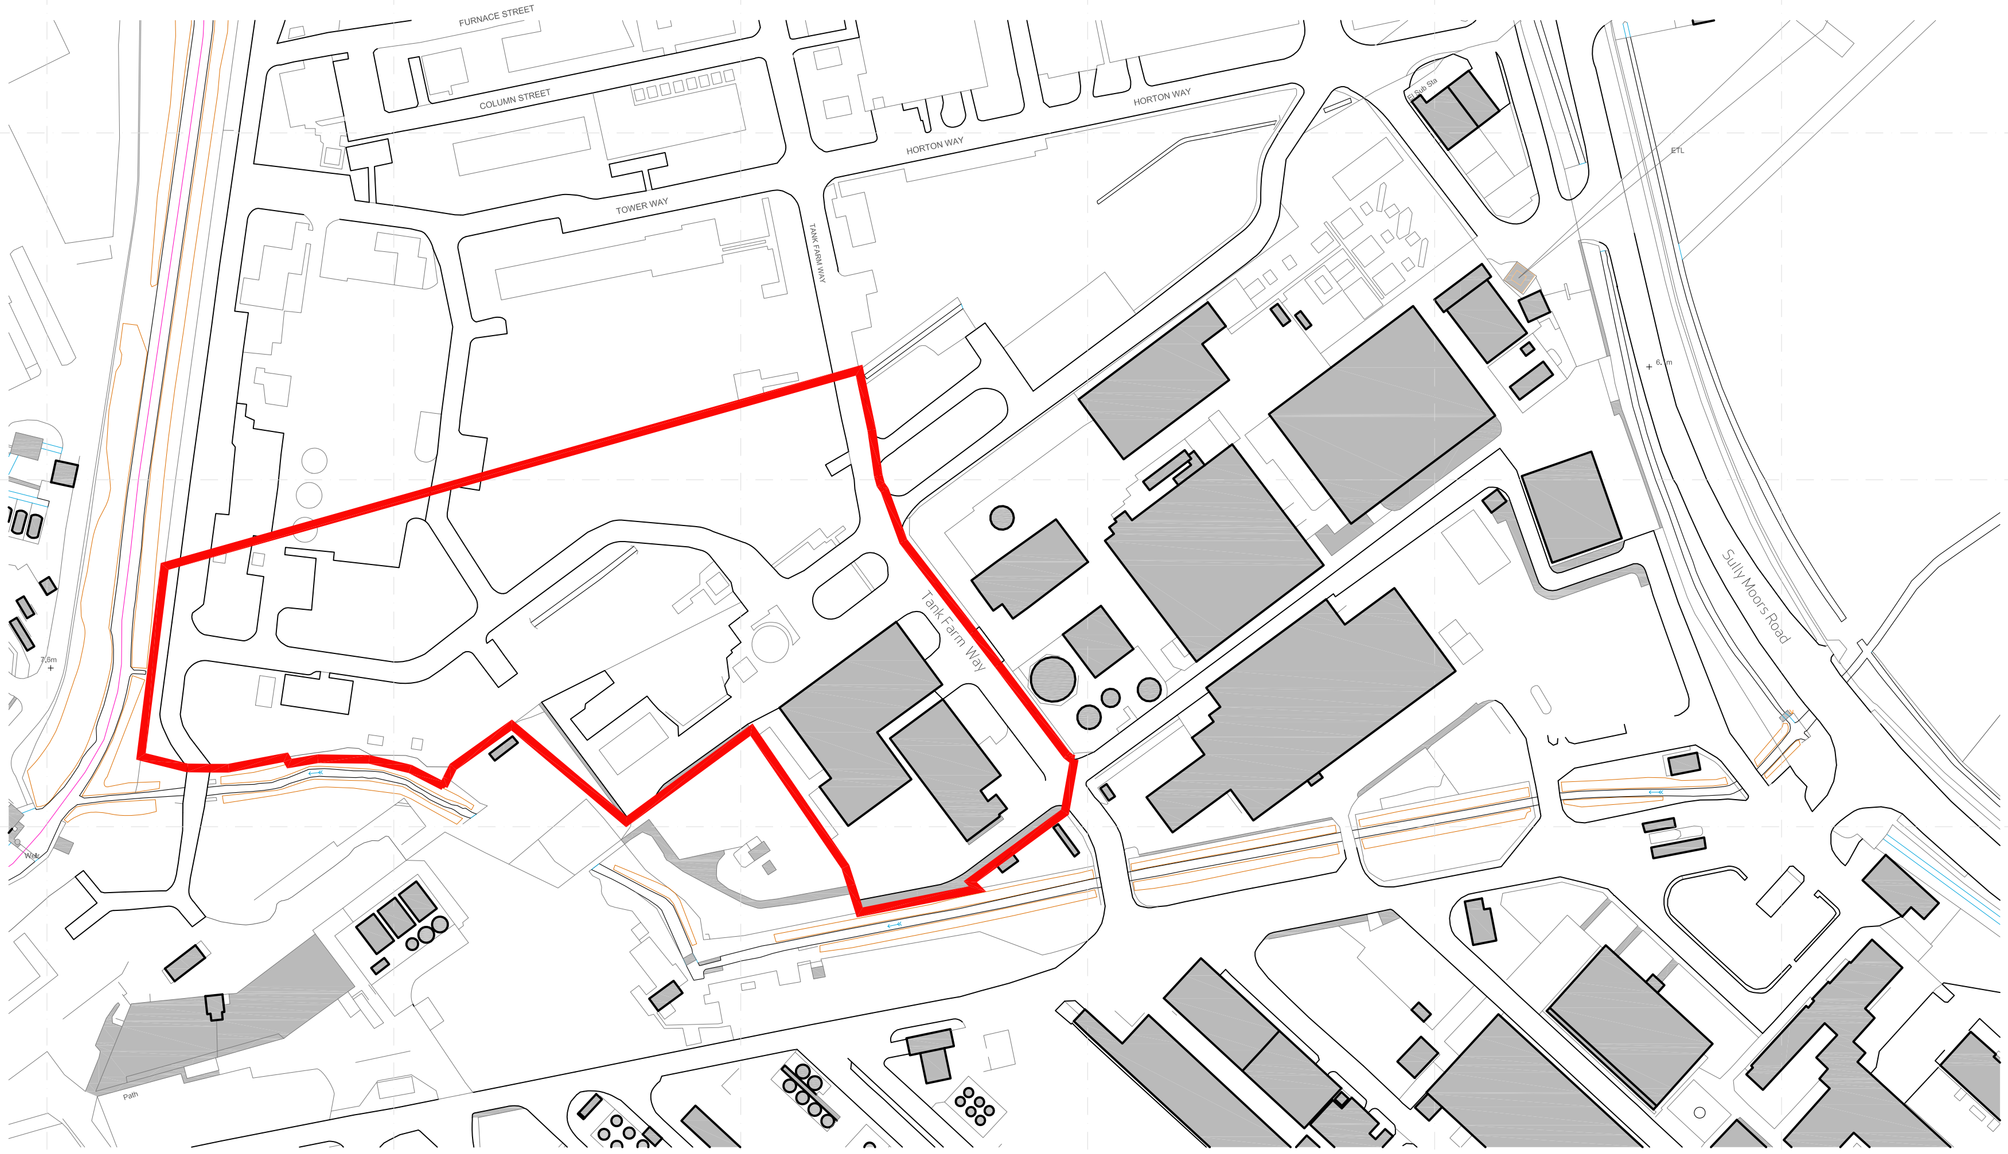

N

Site Area: 22,426.443m2

Rev	Date	Description	Dr	Ch

Hatcher Prichard

Architects

in conjunction with:

franks + toms ARCHITECTS

Offices 8 St Andrews Crescent. Cardiff CF10 3DD
18 St Andrews Crescent. Cardiff CF10 3DD

Client O' Reilly Group

Project Former LME Site
Barry

Project No 1769

Drawing Location Plan

Issue Status Preliminary

A1 1:1250

Drawing No PL 001 Rev